



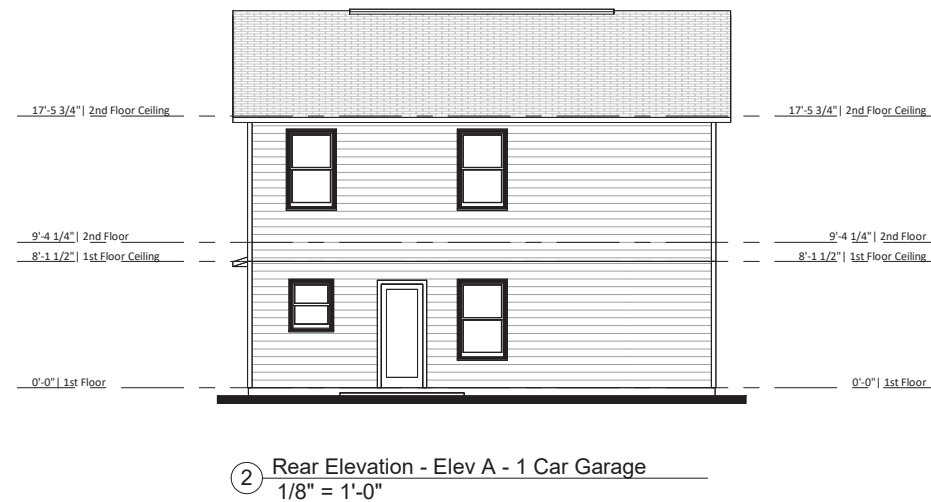

Elevation A 1 Car - Sheet List

Sheet Number	Sheet Name
Elev A-1Car-Pg1	Front & Rear Elevations
Elev A-1Car-Pg2	Side Elevations
Elev A-1Car-Pg3	1st Floor Plan
Elev A-1Car-Pg4	2nd Floor Plan
Elev A-1Car-Pg5	Roof Plan
Elev A-1Car-Pg6	Electrical & Flooring Plan
Pg7	Interior Elevations
Pg8	Slab Penetrations

Area Schedule (Elev A 1Car)	
Name	Area
Heated	
1st Floor	595 SF
2nd Floor	913 SF
	1508 SF
Unheated	
Front Porch	73 SF
Garage	245 SF
	318 SF
Under Roof	1826 SF

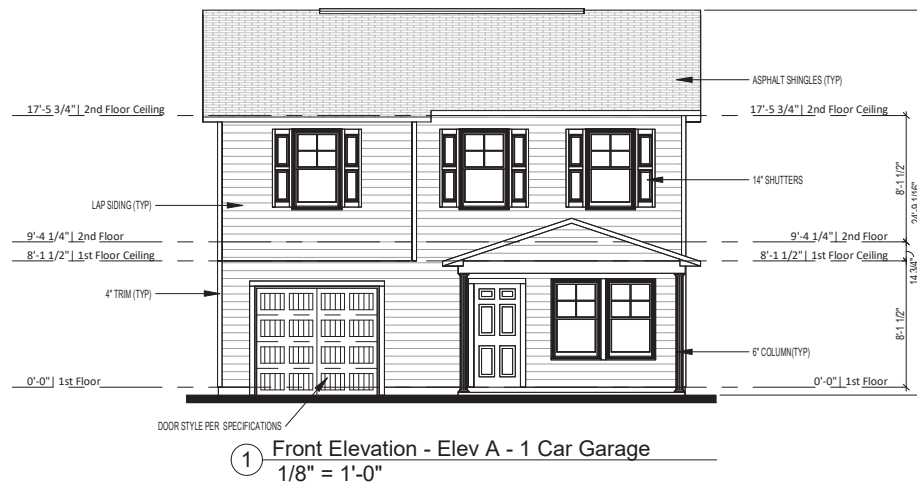

CONTRACTOR AND BUILDER SHALL REVIEW
ENTIRE PLAN TO VERIFY CONFORMANCE WITH
ALL CURRENT APPLICABLE CODES IN EFFECT AT
TIME OF CONSTRUCTION. BY USING THESE
DRAWINGS FOR CONSTRUCTION IT IS
UNDERSTOOD THAT CONFORMANCE WITH ALL
APPLICABLE CODES IS THE RESPONSIBILITY OF
THE BUILDER AND CONTRACTOR.

1508 LH - Elevation A 1Car

Front & Rear Elevations

Lot #:

Job #:

Address:

Community:

Last Revision Date:


10-20-25

Sheet #:

ElevA-1Car-Pg1



① Left Elevation - Elev A - 1 Car Garage
1/8" = 1'-0"

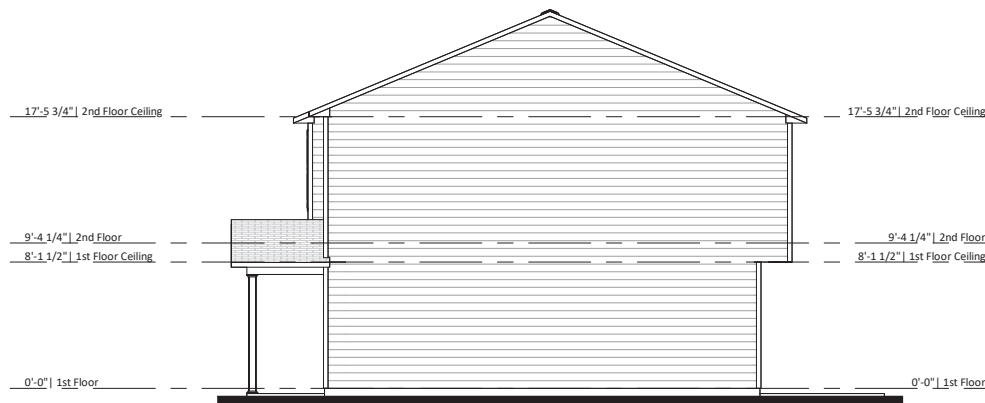

② Right Elevation - Elev A - 1 Car Garage
1/8" = 1'-0"



CONTRACTOR AND BUILDER SHALL REVIEW
ENTIRE PLAN TO VERIFY CONFORMANCE WITH
ALL CURRENT APPLICABLE CODES IN EFFECT AT
TIME OF CONSTRUCTION. BY USING THESE
DRAWINGS FOR CONSTRUCTION IT IS
UNDERSTOOD THAT CONFORMANCE WITH ALL
APPLICABLE CODES IS THE RESPONSIBILITY OF
THE BUILDER AND CONTRACTOR.

1508 LH - Elevation A 1Car

Side Elevations

Lot #:

Job #:

Address:

Community:


Last Revision Date:

10-20-25

Sheet #:

ElevA-1Car-Pg2

TABLE R0202.6 Dwelling/Garage Separation	
Separation	Material
From the residence and attic	Not less than 1/2-inch gypsum board or equivalent applied to the garage side
From all habitable rooms above the garage	Not less than 5/8-inch Type X gypsum board or equivalent
Structure(s) supporting floor-ceiling assemblies used for separation required by this section	Not less than 1/2-inch gypsum board or equivalent

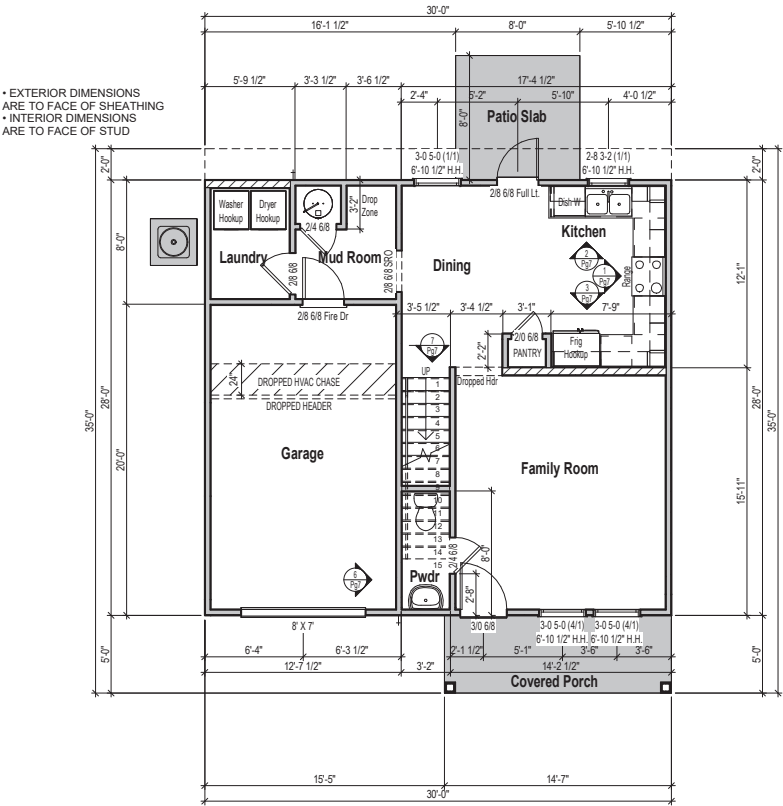

1 1st Floor Plan - Elev A - 1 Car Garage
1/8" = 1'-0"



CONTRACTOR AND BUILDER SHALL REVIEW
ENTIRE PLAN TO VERIFY CONFORMANCE WITH
ALL CURRENT APPLICABLE CODES IN EFFECT AT
TIME OF CONSTRUCTION. BY USING THESE
DRAWINGS FOR CONSTRUCTION IT IS
UNDERSTOOD THAT CONFORMANCE WITH ALL
APPLICABLE CODES IS THE RESPONSIBILITY OF
THE BUILDER AND CONTRACTOR.

1508 LH - Elevation A 1Car

1st Floor Plan

Lot #:


Job #:

Address:

Community:

Last Revision Date:
10-20-25

Sheet #:
ElevA-1Car-Pg3

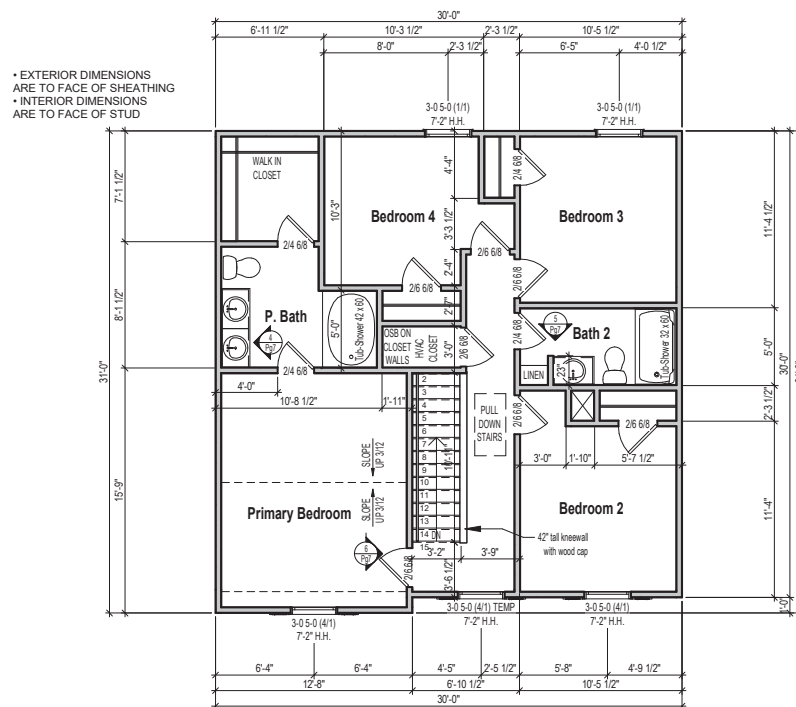

① 2nd Floor Plan - Elev A - 1 Car Garage
 1/8" = 1'-0"



CONTRACTOR AND BUILDER SHALL REVIEW
 ENTIRE PLAN TO VERIFY CONFORMANCE WITH
 ALL CURRENT APPLICABLE CODES IN EFFECT AT
 TIME OF CONSTRUCTION. BY USING THESE
 DRAWINGS FOR CONSTRUCTION IT IS
 UNDERSTOOD THAT CONFORMANCE WITH ALL
 APPLICABLE CODES IS THE RESPONSIBILITY OF
 THE BUILDER AND CONTRACTOR.

1508 LH - Elevation A 1Car

2nd Floor Plan

Lot #:

Job #:

Address:

Community:

Last Revision Date:

10-20-25

Sheet #:

ElevA-1Car-Pg4